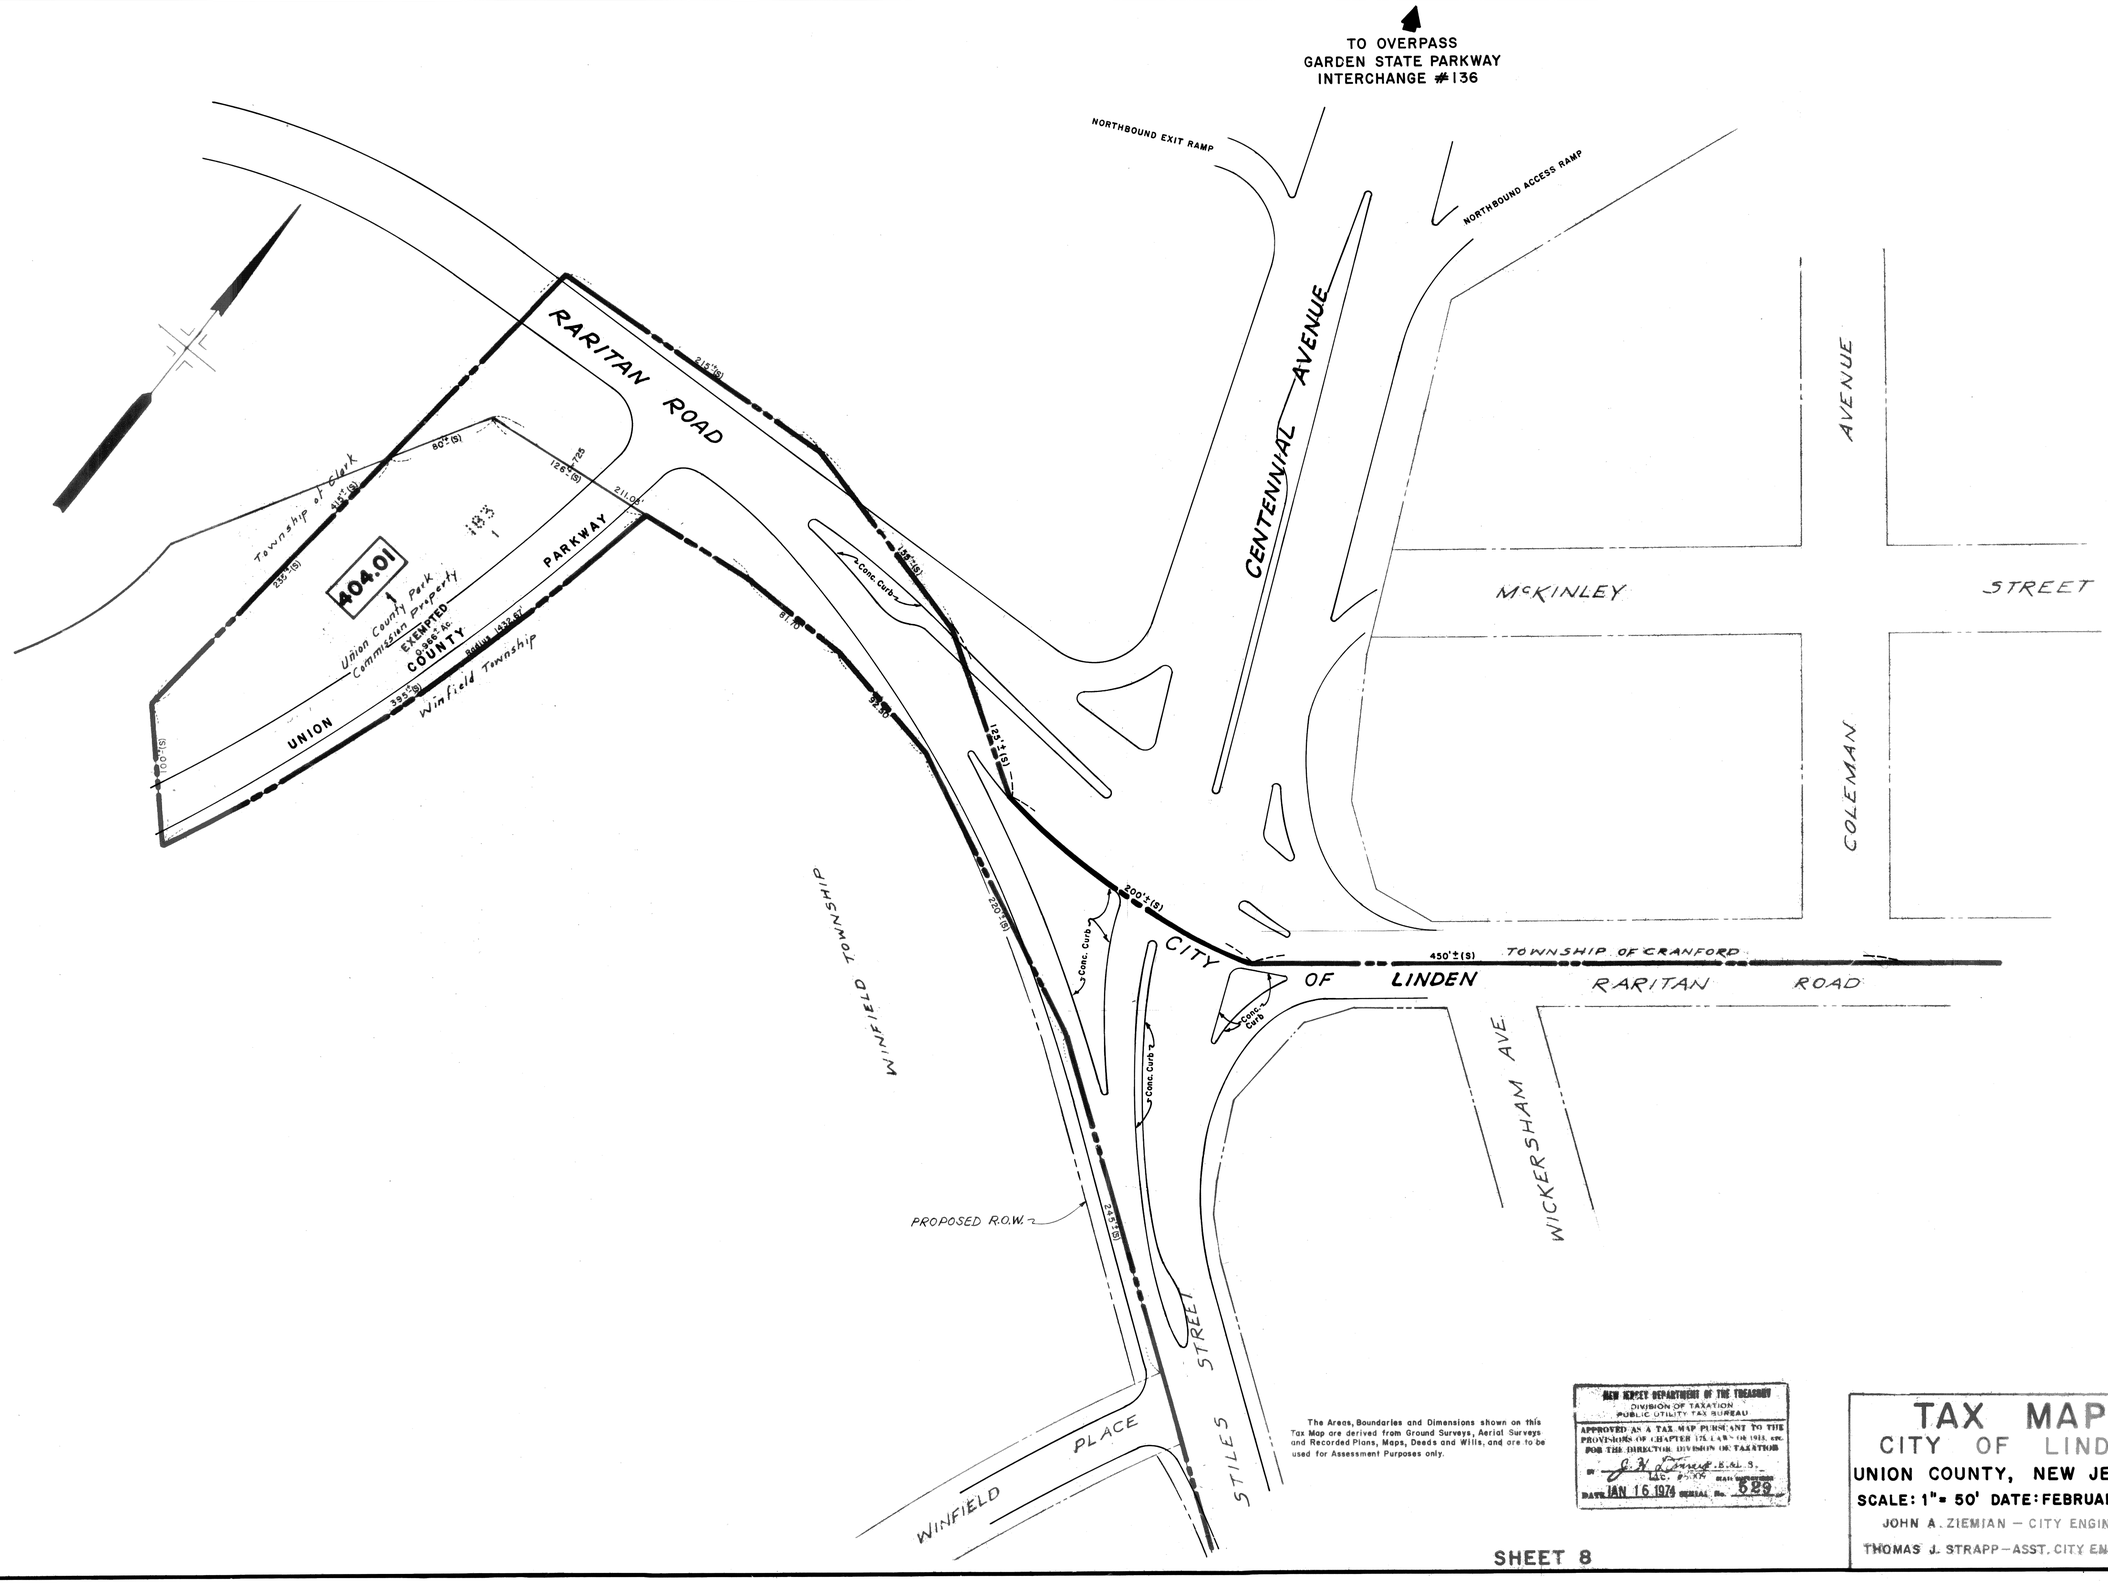
TO OVERPASS
GARDEN STATE PARKWAY
INTERCHANGE #136
NORTHBOUND EXIT RAMP
NORTHBOUND ACCESS RAMP
RARITAN ROAD
CENTENNIAL AVENUE
AVENUE
McKINLEY
STREET
COLEMAN
Township of Clark
404.01
Union County Park Commission Property
EXEMPTED
0.966± Ac.
Radius 1432.67'
UNION
COUNTY
PARKWAY
Winfield Township
Conc. Curb
WINFIELD TOWNSHIP
CITY
OF
LINDEN
TOWNSHIP OF CRANFORD
RARITAN
ROAD
WICKERSHAM AVE.
PROPOSED R.O.W.
STILES
STREET
WINFIELD
PLACE
The Areas, Boundaries and Dimensions shown on this Tax Map are derived from Ground Surveys, Aerial Surveys and Recorded Plans, Maps, Deeds and Wills, and are to be used for Assessment Purposes only.
NEW JERSEY DEPARTMENT OF THE TREASURY
DIVISION OF TAXATION
PUBLIC UTILITY TAX BUREAU
APPROVED AS A TAX MAP PURSUANT TO THE PROVISIONS OF CHAPTER 175, LAWS OF 1913, etc.
FOR THE DIRECTOR, DIVISION OF TAXATION
BY
DATE JAN 16 1974 SERIAL No. 529
SHEET 8
TAX MAP
CITY OF LINDEN
UNION COUNTY, NEW JERSEY
SCALE: 1" = 50' DATE: FEBRUARY 1973
JOHN A. ZIEMIAN — CITY ENGINEER
THOMAS J. STRAPP — ASST. CITY ENGINEER
REV. DATE DESCRIPTION BY