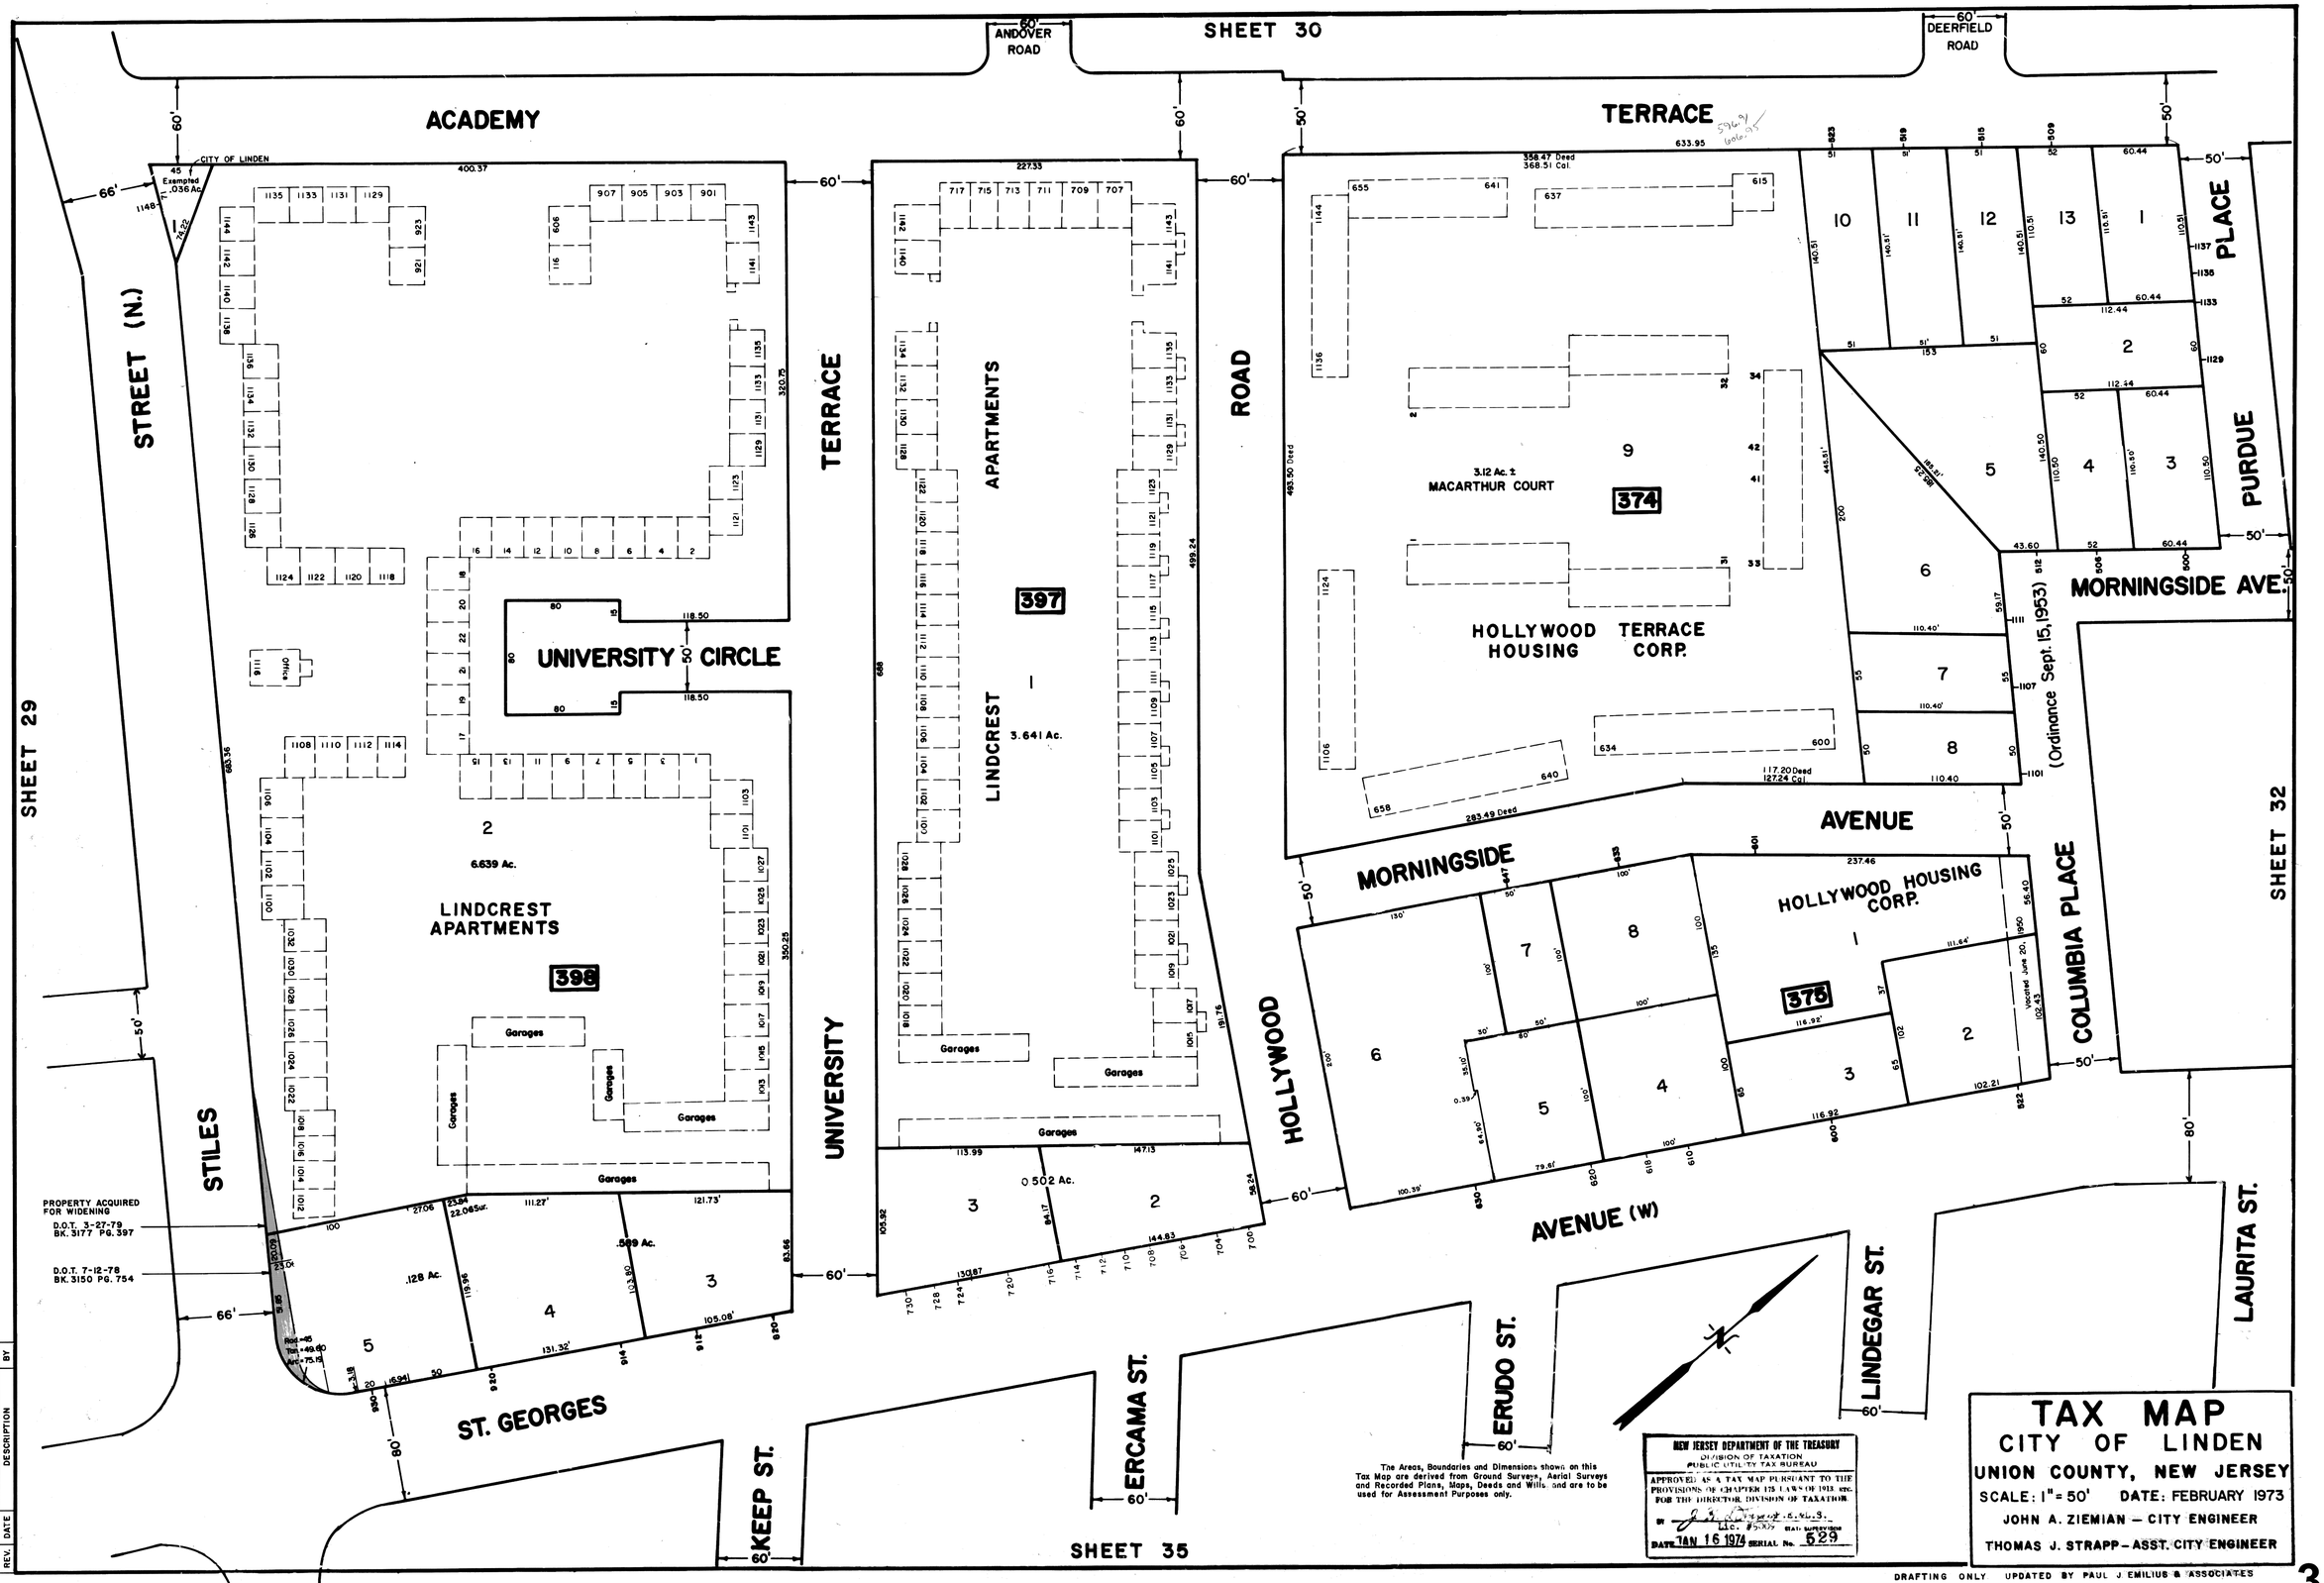
SHEET 30
ANDOVER ROAD
DEERFIELD ROAD
ACADEMY
TERRACE
STREET (N.)
SHEET 29
STILES
UNIVERSITY CIRCLE
LINDCREST APARTMENTS
398
6.639 Ac.
TERRACE
UNIVERSITY
APARTMENTS
397
LINDCREST
3.641 Ac.
ROAD
HOLLYWOOD
3.12 Ac. ± MACARTHUR COURT
374
HOLLYWOOD TERRACE CORP.
HOLLYWOOD HOUSING CORP.
375
MORNINGSIDE
AVENUE
MORNINGSIDE AVE.
PURDUE
PLACE
COLUMBIA PLACE
(Ordinance Sept. 15, 1953)
SHEET 32
AVENUE (W)
LAURITA ST.
LINDEGAR ST.
ERUDO ST.
ERCAMA ST.
KEEP ST.
ST. GEORGES
SHEET 35
PROPERTY ACQUIRED FOR WIDENING
D.O.T. 3-27-79 BK. 3177 PG. 397
D.O.T. 7-12-78 BK. 3150 PG. 754
Garages
Office
The Areas, Boundaries and Dimensions shown on this Tax Map are derived from Ground Surveys, Aerial Surveys and Recorded Plans, Maps, Deeds and Wills and are to be used for Assessment Purposes only.
NEW JERSEY DEPARTMENT OF THE TREASURY
DIVISION OF TAXATION
PUBLIC UTILITY TAX BUREAU
APPROVED AS A TAX MAP PURSUANT TO THE PROVISIONS OF CHAPTER 175 LAWS OF 1913 etc. FOR THE DIRECTOR, DIVISION OF TAXATION
DATE JAN 16 1974 SERIAL No. 529
TAX MAP
CITY OF LINDEN
UNION COUNTY, NEW JERSEY
SCALE: 1" = 50' DATE: FEBRUARY 1973
JOHN A. ZIEMIAN — CITY ENGINEER
THOMAS J. STRAPP — ASST. CITY ENGINEER
DRAFTING ONLY UPDATED BY PAUL J. EMILIUS & ASSOCIATES
REV. DATE DESCRIPTION BY